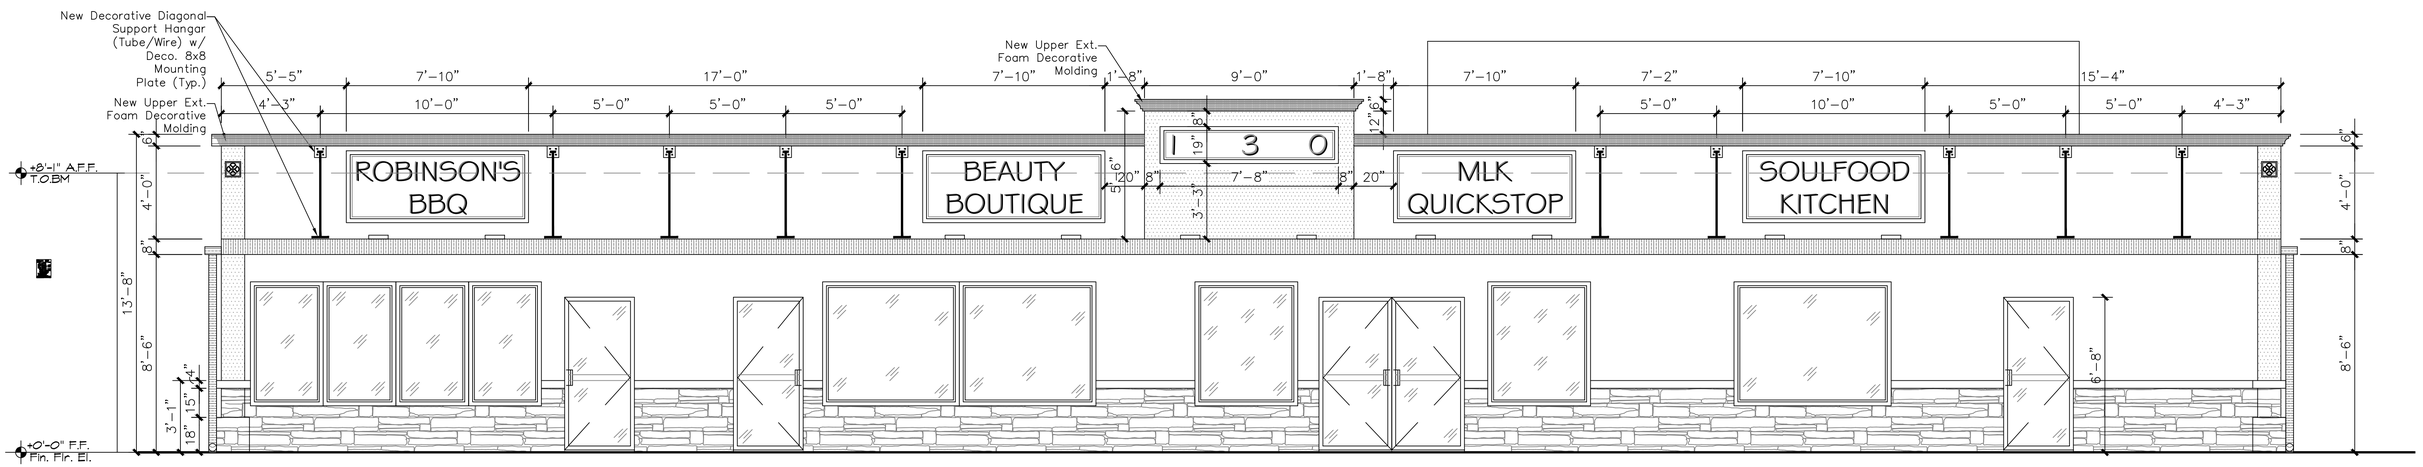

New Front Elevation

NORTH

1/4" =1'-0" Scale NORTH

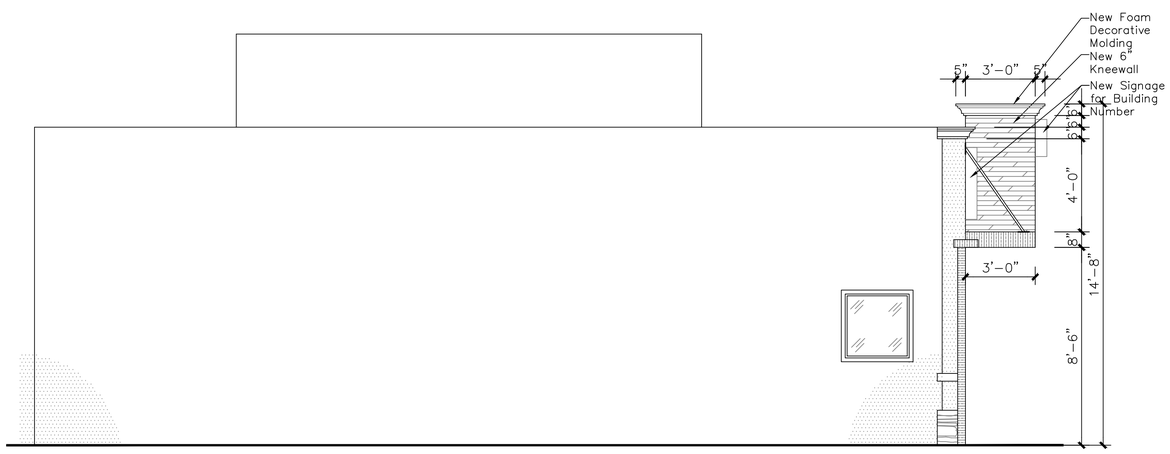

New Left Elevation

EAST

1/4" =1'-0" Scale NORTH

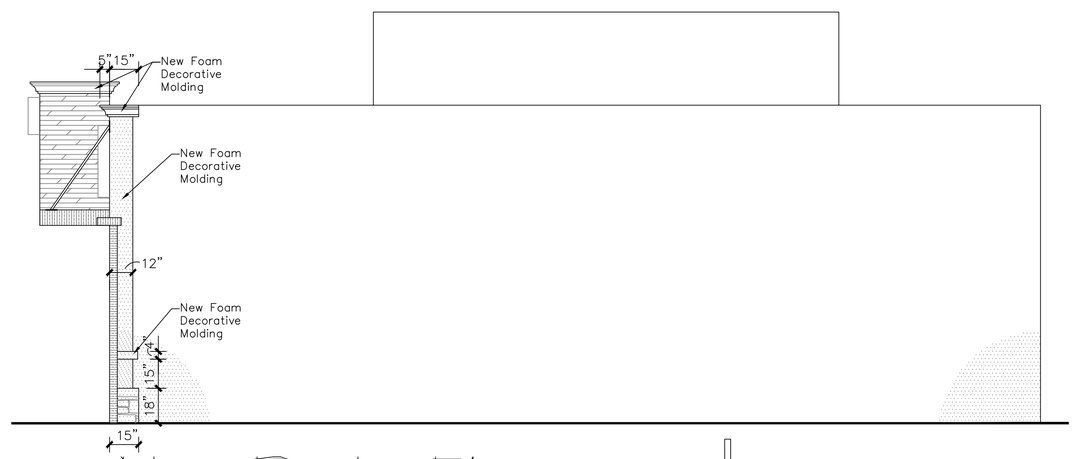

New Right Elevation

WEST

1/4" =1'-0" Scale NORTH